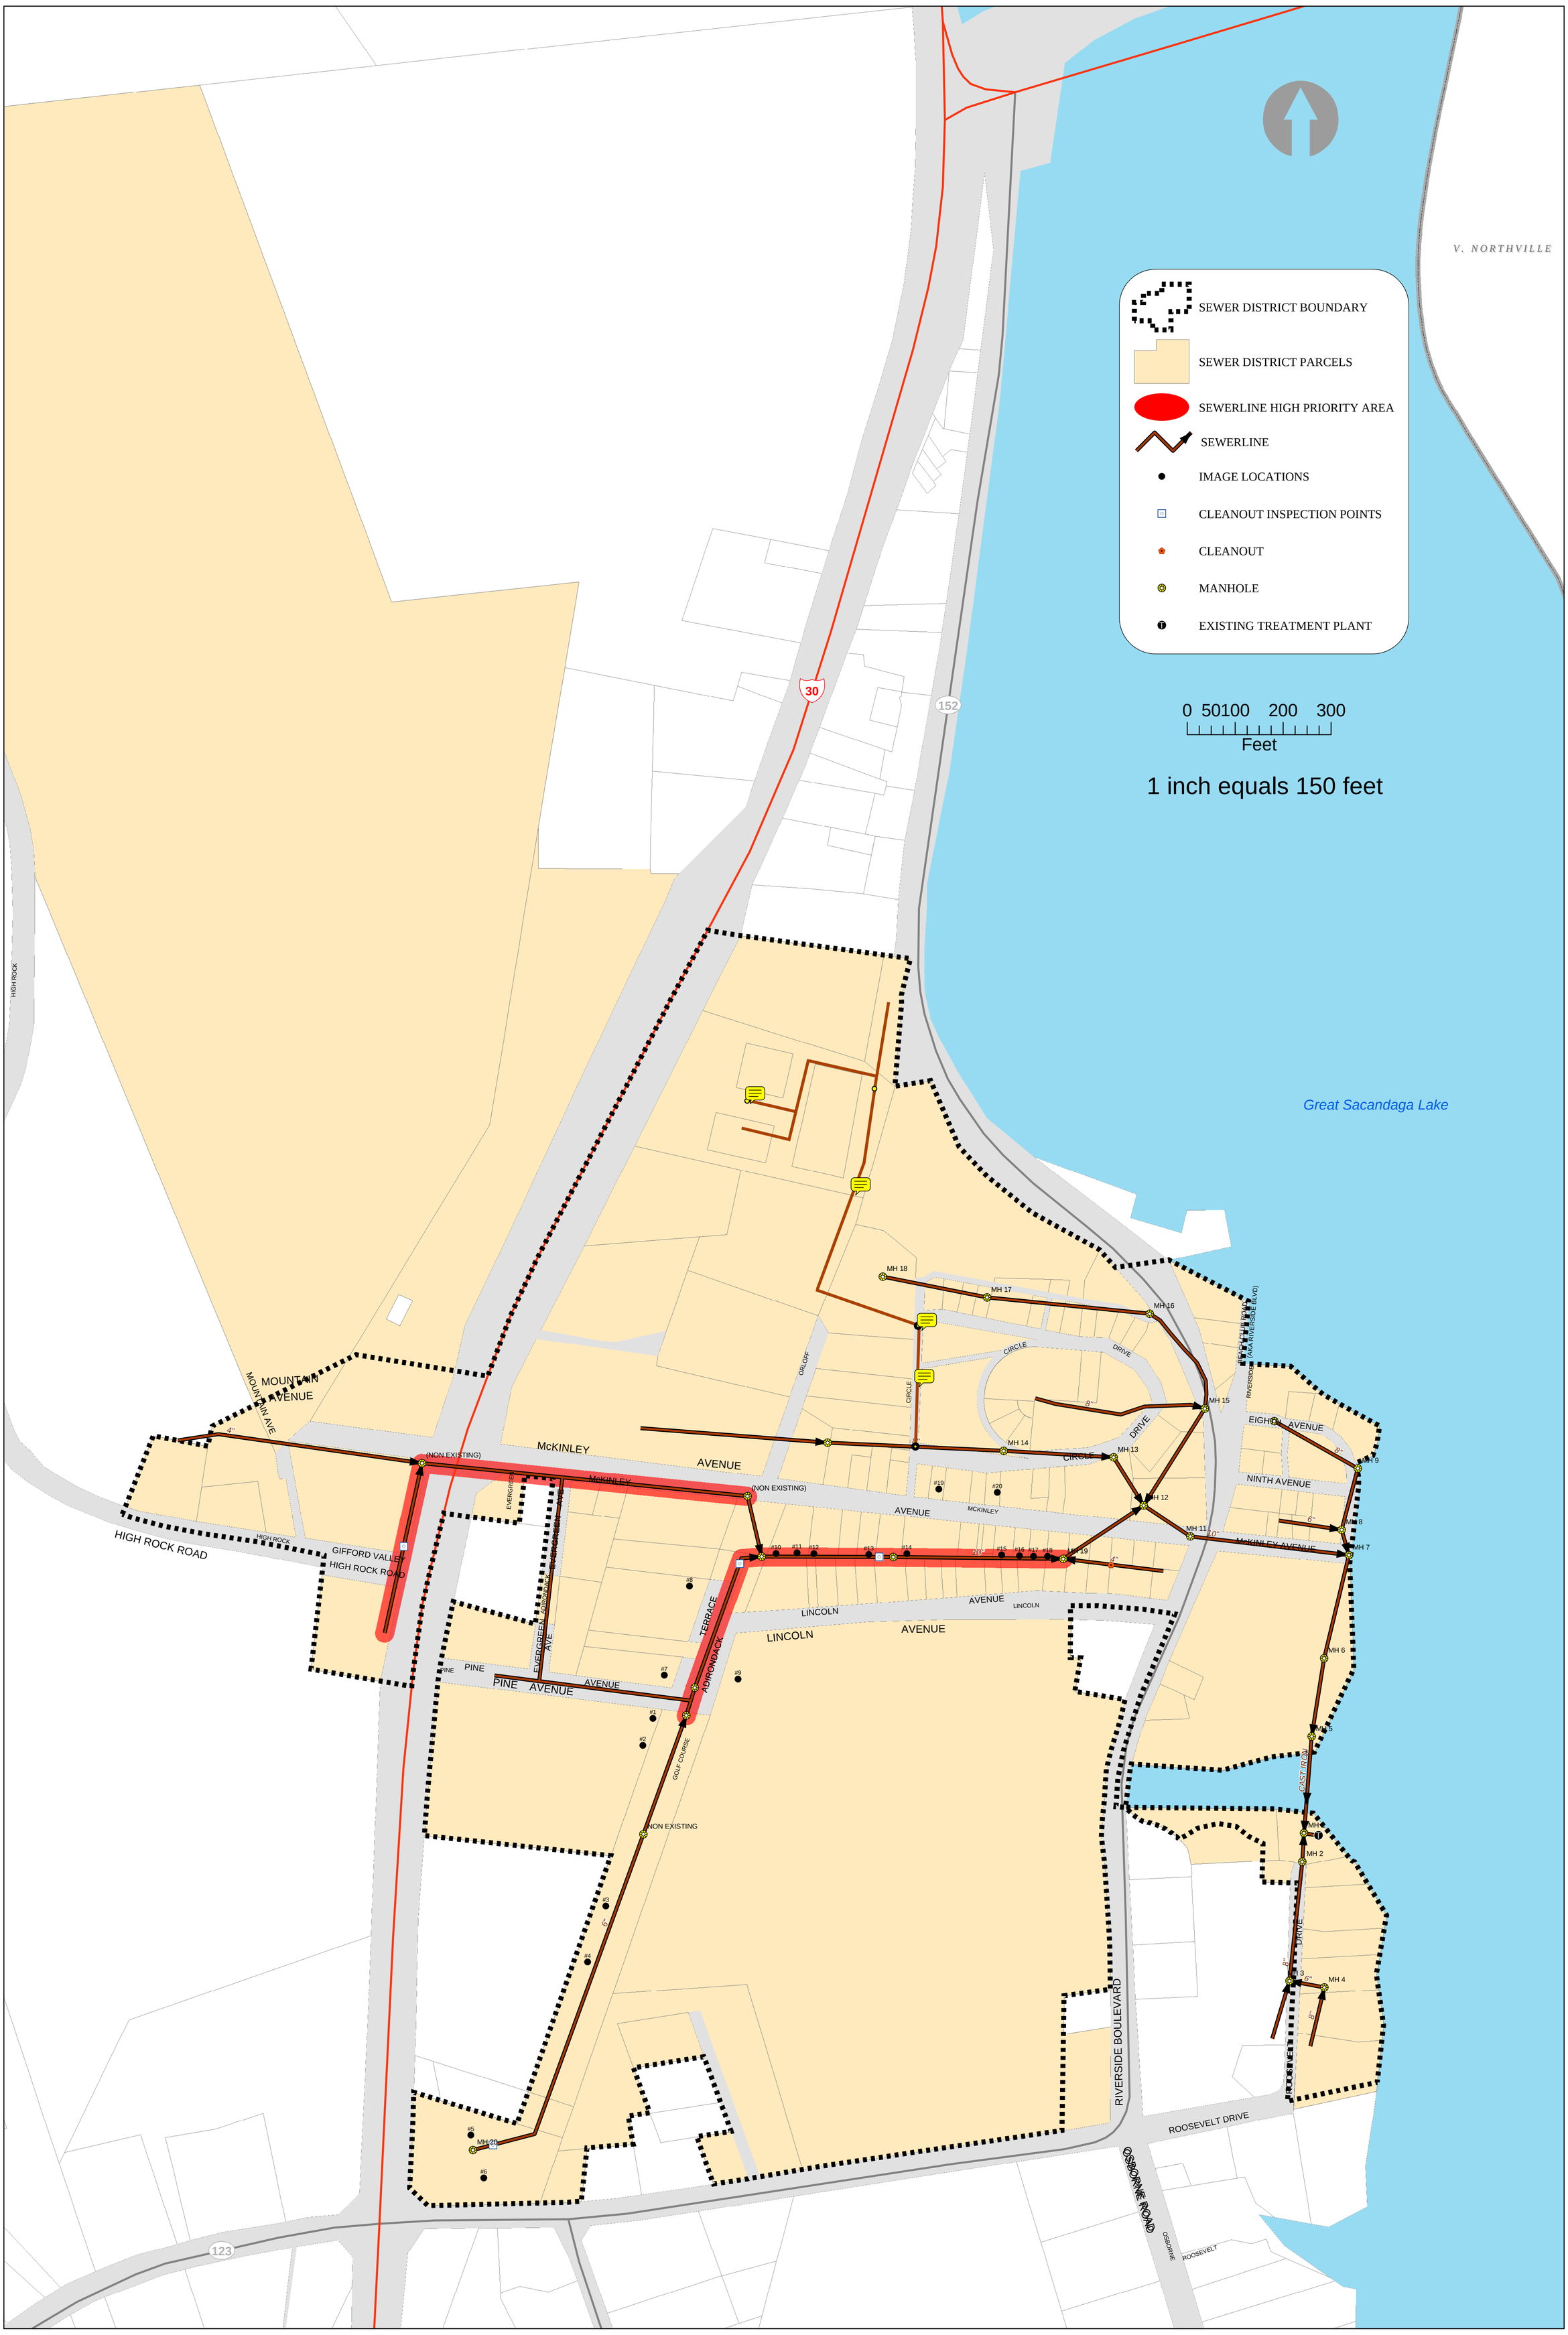

FULTON COUNTY REAL PROPERTY TAX SERVICES PARCEL DATA 12/2006
FULTON COUNTY GIS ADMINISTRATOR DATA 2006
NYS GIS CLEARINGHOUSE DATA 2006
BASEMAP: "SACANDAGA PARK SEWER DISTRICT
TOWN OF NORTHAMPTON FULTON COUNTY, NY
SEWER SYSTEM IMPROVEMENTS
GENERAL PLAN MAP AUGUST 1988 BY
MORRELL VROOMAN ENGINEERS

TOWN OF NORTHAMPTON
SEWER DISTRICT RFP
ATTACHMENT 1
1/3/2007

County of Fulton
FORT JOHNSTOWN BUILDING
1 EAST MONTGOMERY STREET
JOHNSTOWN, NEW YORK 12095

Locations, distances and acreages of all features on this map are approximate and are not based upon an actual survey conducted by a Licensed Land Surveyor.
FCPD SDH 2005